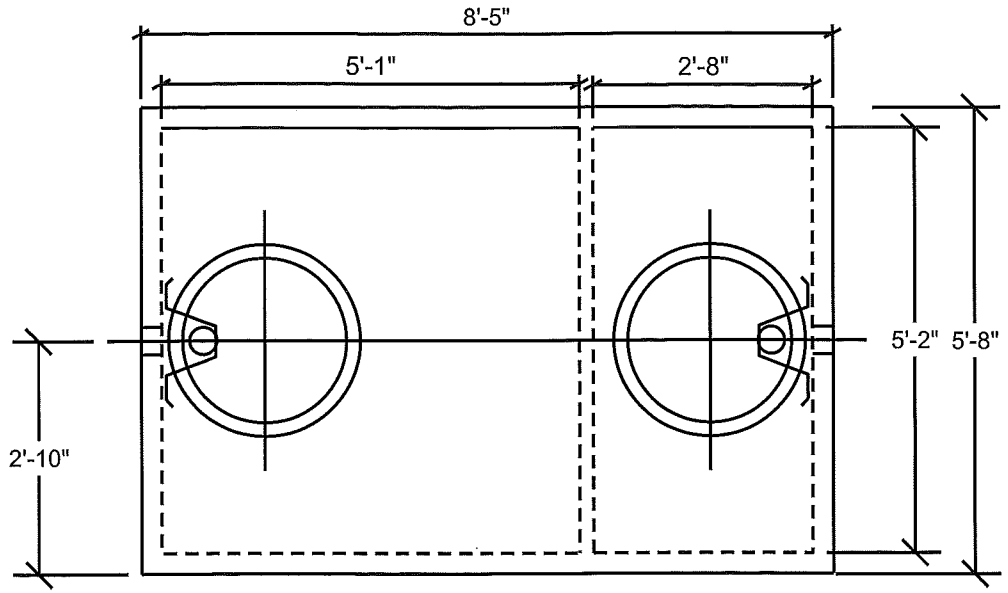

TOP VIEW

WEIGHTS:
LID = 2,800 LBS.
TANK = 5,500 LBS.

NOTES:
1000 GALLON SEPTIC TANK REINFORCED WITH 6X6 W4.0XW4.0 WIRE MESH CAGE.
SEPERATE BAFFLE REINFORCED WITH 6X6 W4.0XW4.0 WIRE MESH AS WELL.
ALL MESH 2" CLEAR FROM SIDE FORM.
LID REINFORCED WITH #4 @ 8" O.C.E.W.

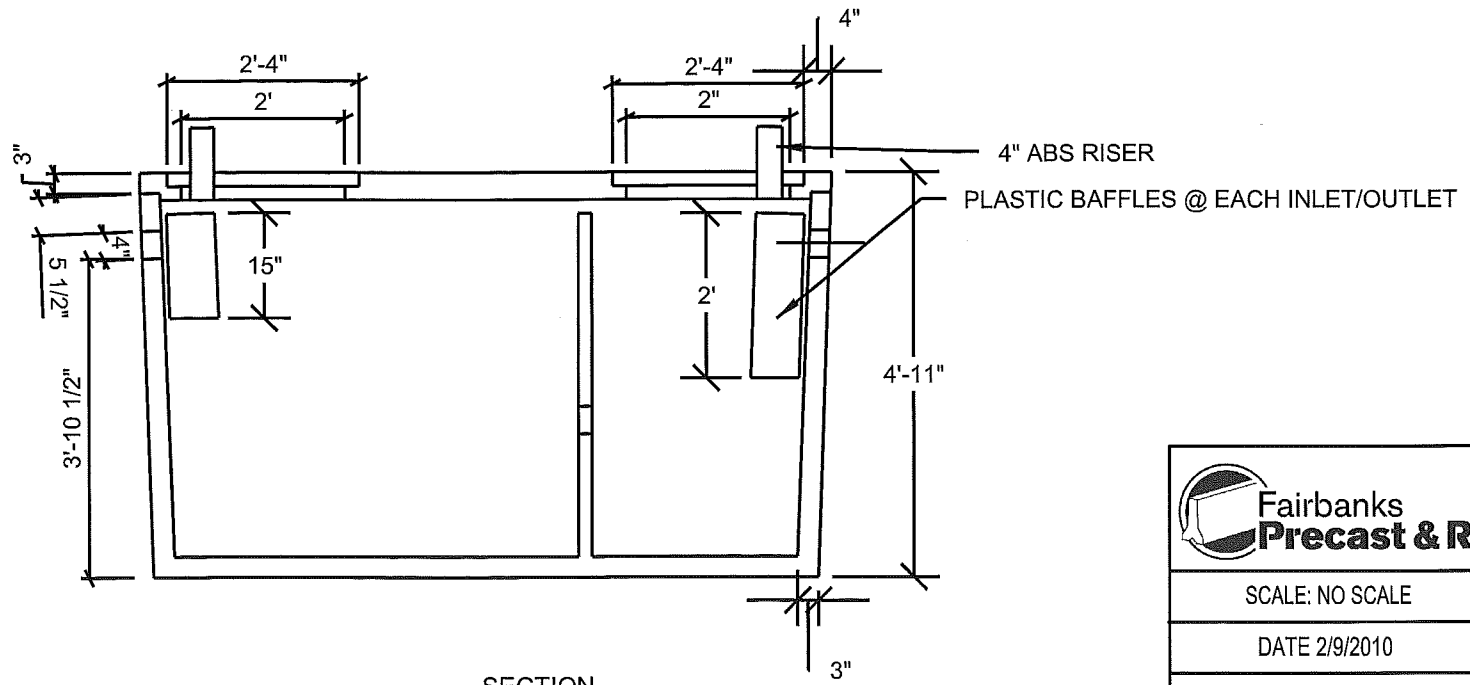

SECTION

Fairbanks Precast & Rebar
1122 BRADWAY ROAD.
NORTH POLE, AK.99705
PH: (907) 488-9763
FAX: (907) 488-8300

SCALE: NO SCALE	DRAWN BY: T.E.C.
DATE 2/9/2010	REVISED: 2/19/2010

1000 GALLON SEPTIC TANK